


DESIGI <del>f</del>	<del>2</del> #	DRAWN BY	DART AEROSPACE LTD HAWKESBURY, ONTARIO, CANADA	
CHECK	ŒD,	APPROVED	DRAWING NO.	REV. A
C	A	#	D3350 SHEET	1 OF
DATE			TITLE	SCALE
04.1	1.12		STRUT	1:4
Α		04.11.12	NEW ISSUE	

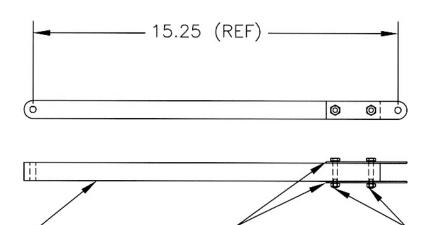


D2324-5

AN3-12A BOLT (1) AN960JD10 WASHER (2) MS21042L3 NUT (1) (TYP 2 PLACES)

## D3350-041 STRUT ASSEMBLY

D3350 - 1

1) IDENTIFY WITH DART P/N D3350-041 USING FINE POINT PERMANENT INK MARKER

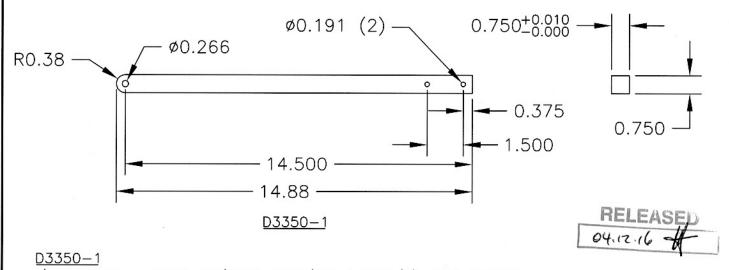

- 1) MATERIAL: 6061-T6/T651 BAR (QQ-A-200/8) 0.75 X 0.75 (REF DART SPEC. M6061T6B0.750X00.750)
- 2) BREAK ALL SHARP EDGES 0.005 TO 0.015
- 3) ALL DIMENSIONS ARE IN INCHES
- 4) ALL TOLERANCES ARE PER DART QSI 018 UNLESS OTHERWISE NOTED
- ACID ETCH AND ALODINE PER DART QSI 005 4.1 POWDERCOAT WHITE (4.3.5.1) PER DART QSI 005 4.3

Copyright © 2004 by DART AEROSPACE LTD

THIS DOCUMENT IS PRIVATE AND CONFIDENTIAL AND IS SUPPLIED ON THE EXPRESS CONDITION THAT IT IS NOT TO BE USED FOR ANY PURPOSE OR COPIED OR COMMUNICATED TO ANY OTHER PERSON WITHOUT WRITTEN PERMISSION FROM DART AEROSPACE LTD.